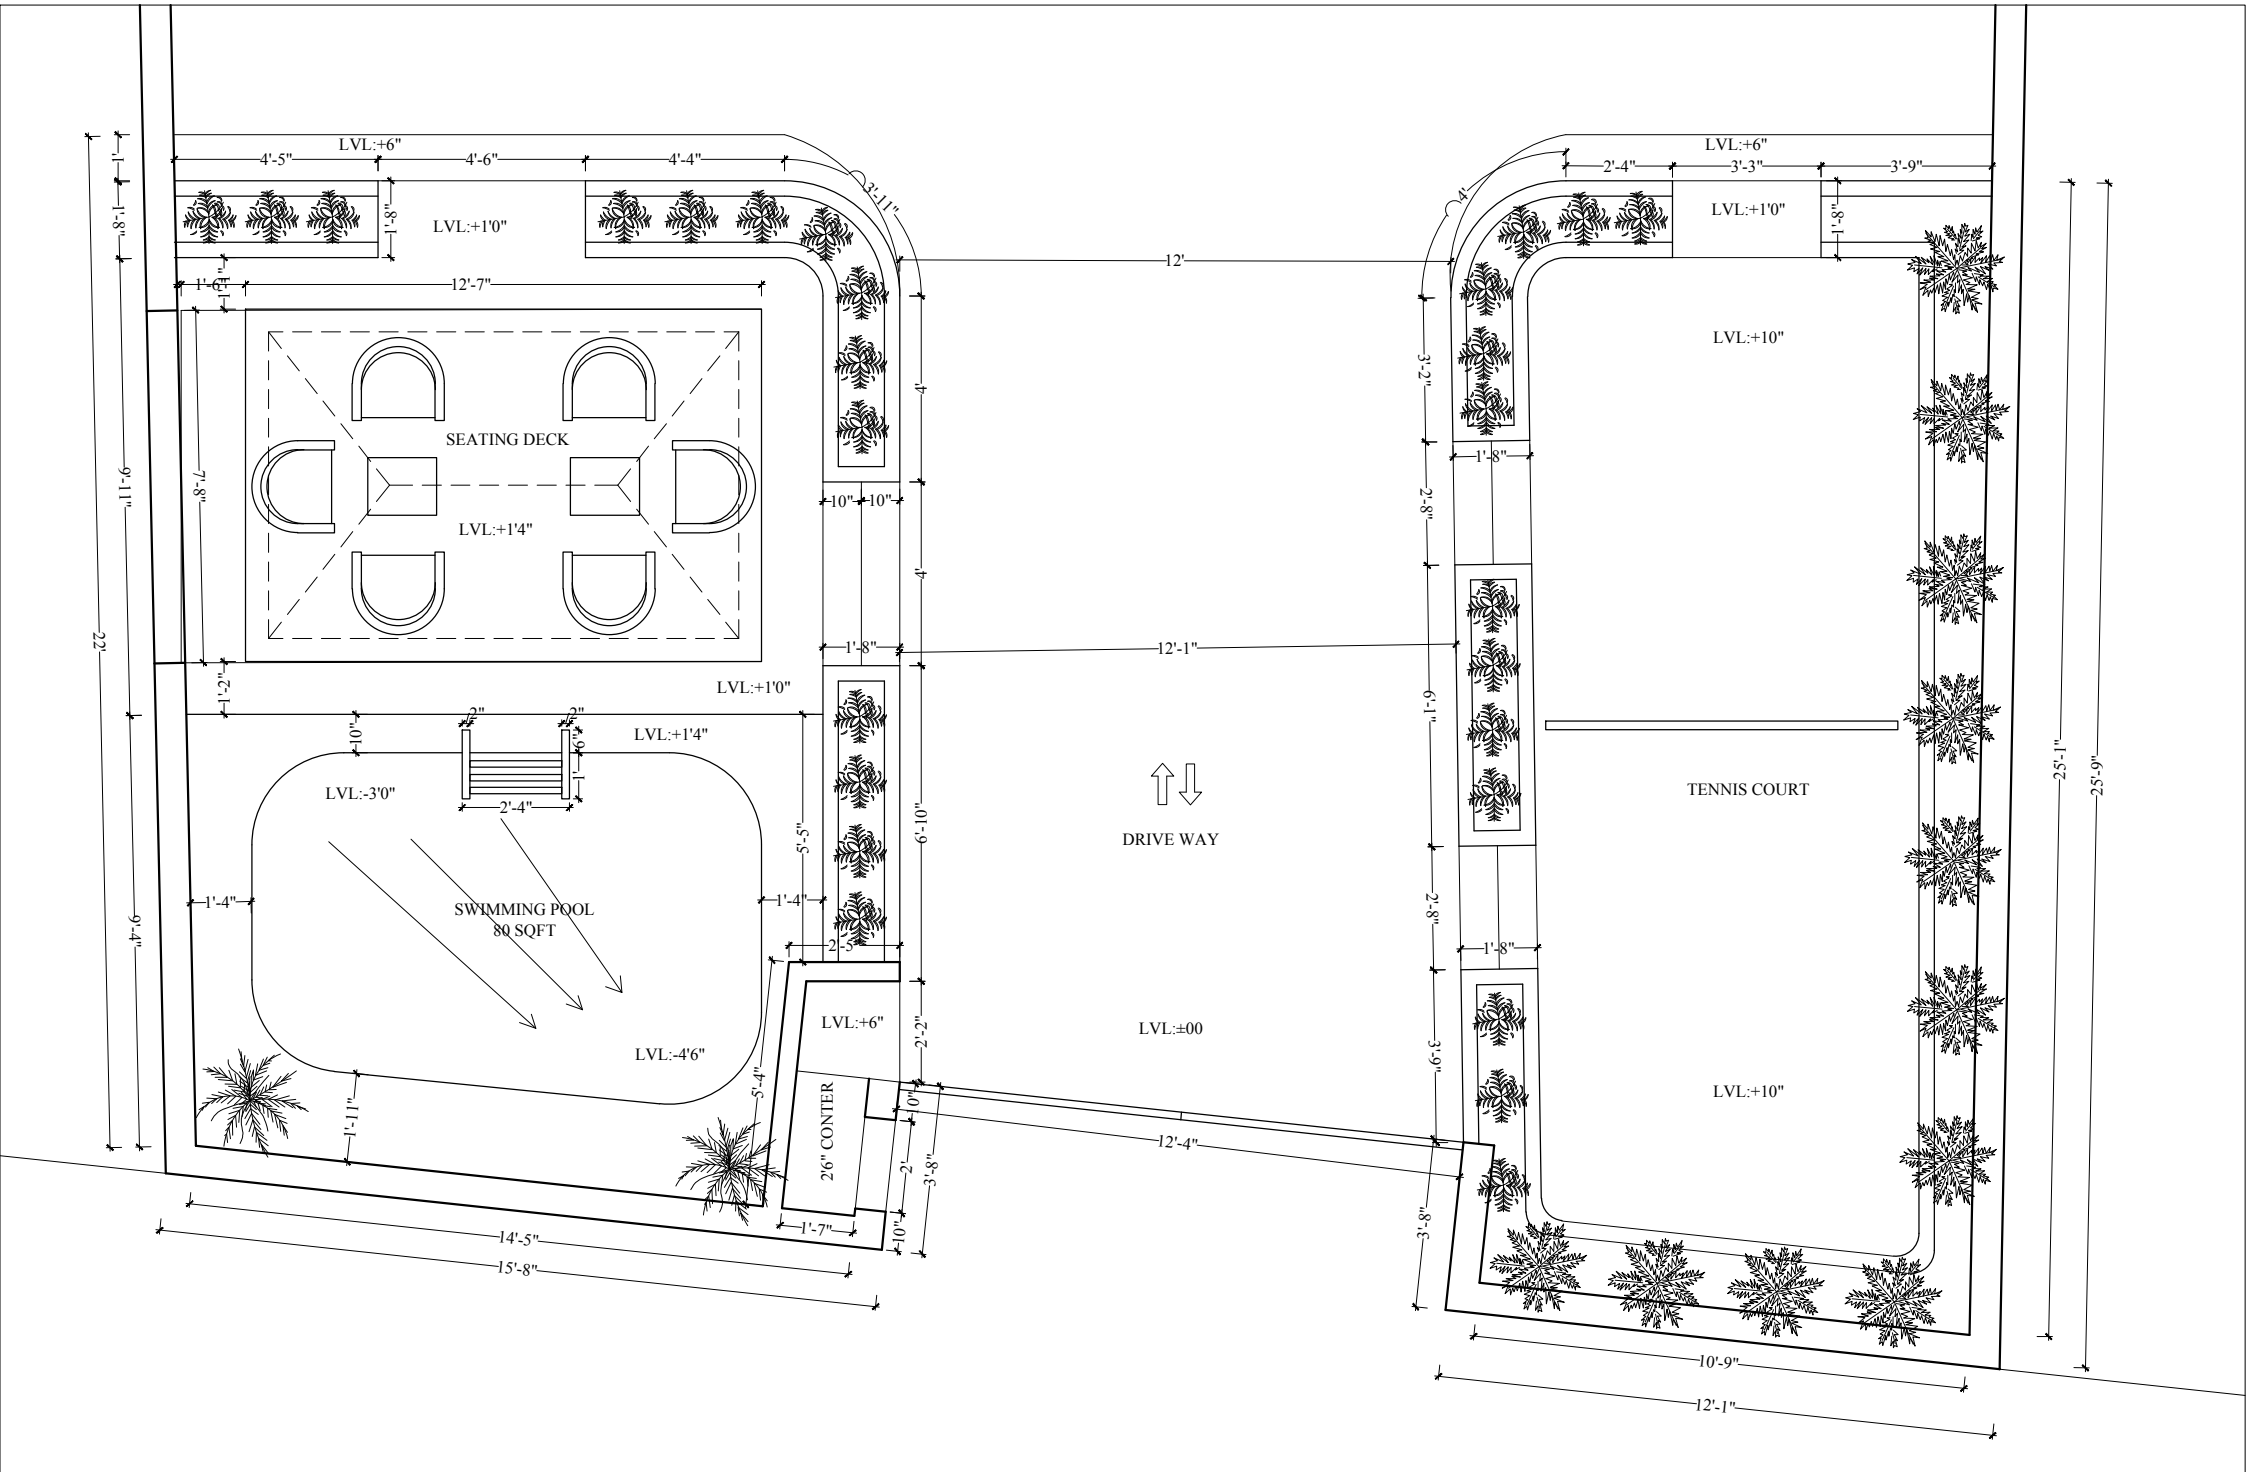

LANDSCAPE DETAILS